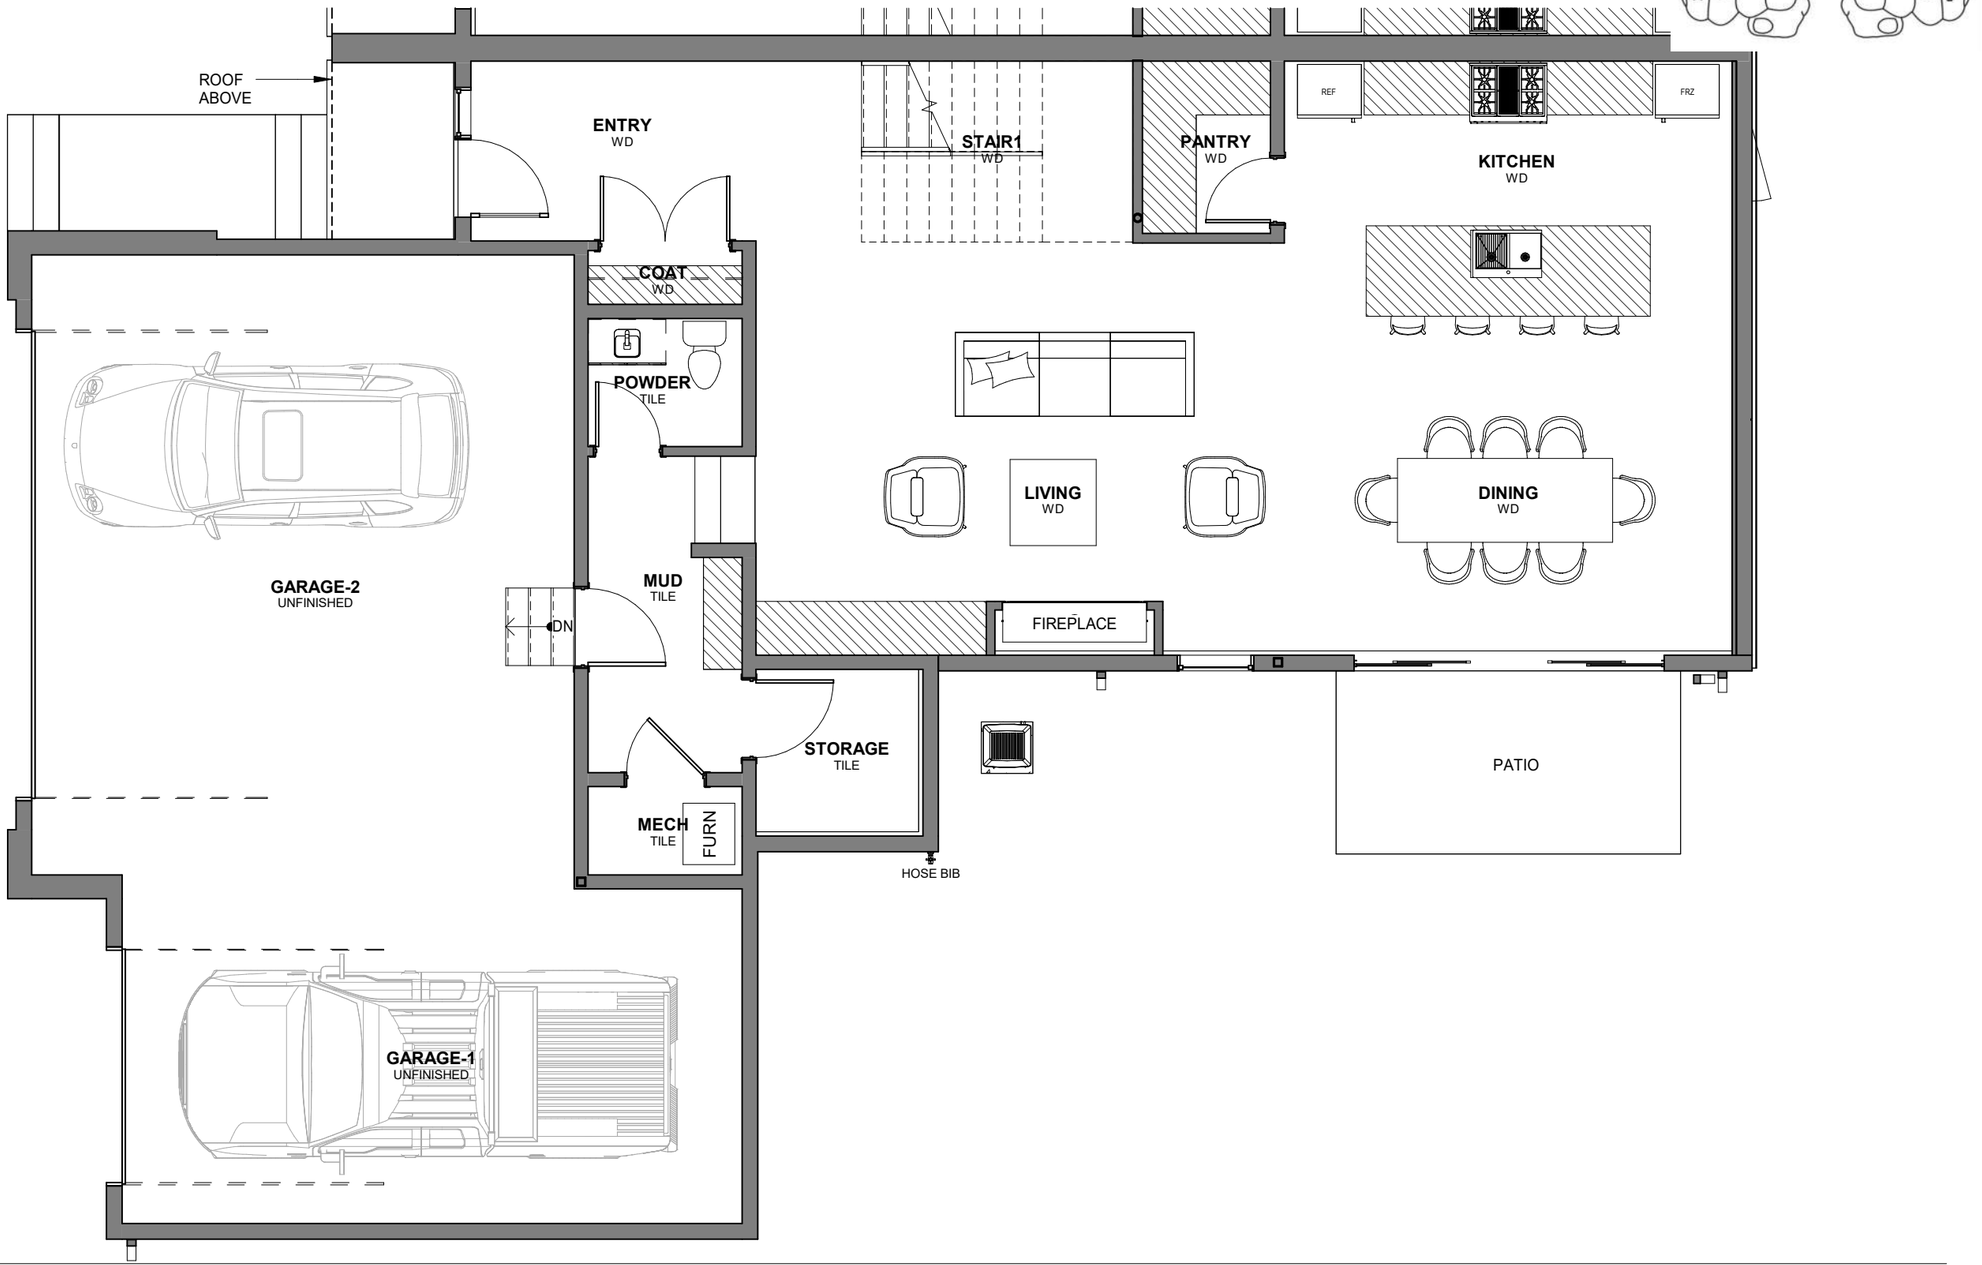
ROOF
ABOVE
ENTRY
WD
STAIR1
WD
PANTRY
WD
REF
FRZ
KITCHEN
WD
COAT
WD
POWDER
TILE
LIVING
WD
DINING
WD
GARAGE-2
UNFINISHED
MUD
TILE
DN
FIREPLACE
STORAGE
TILE
PATIO
MECH
TILE
FURN
HOSE BIB
GARAGE-1
UNFINISHED

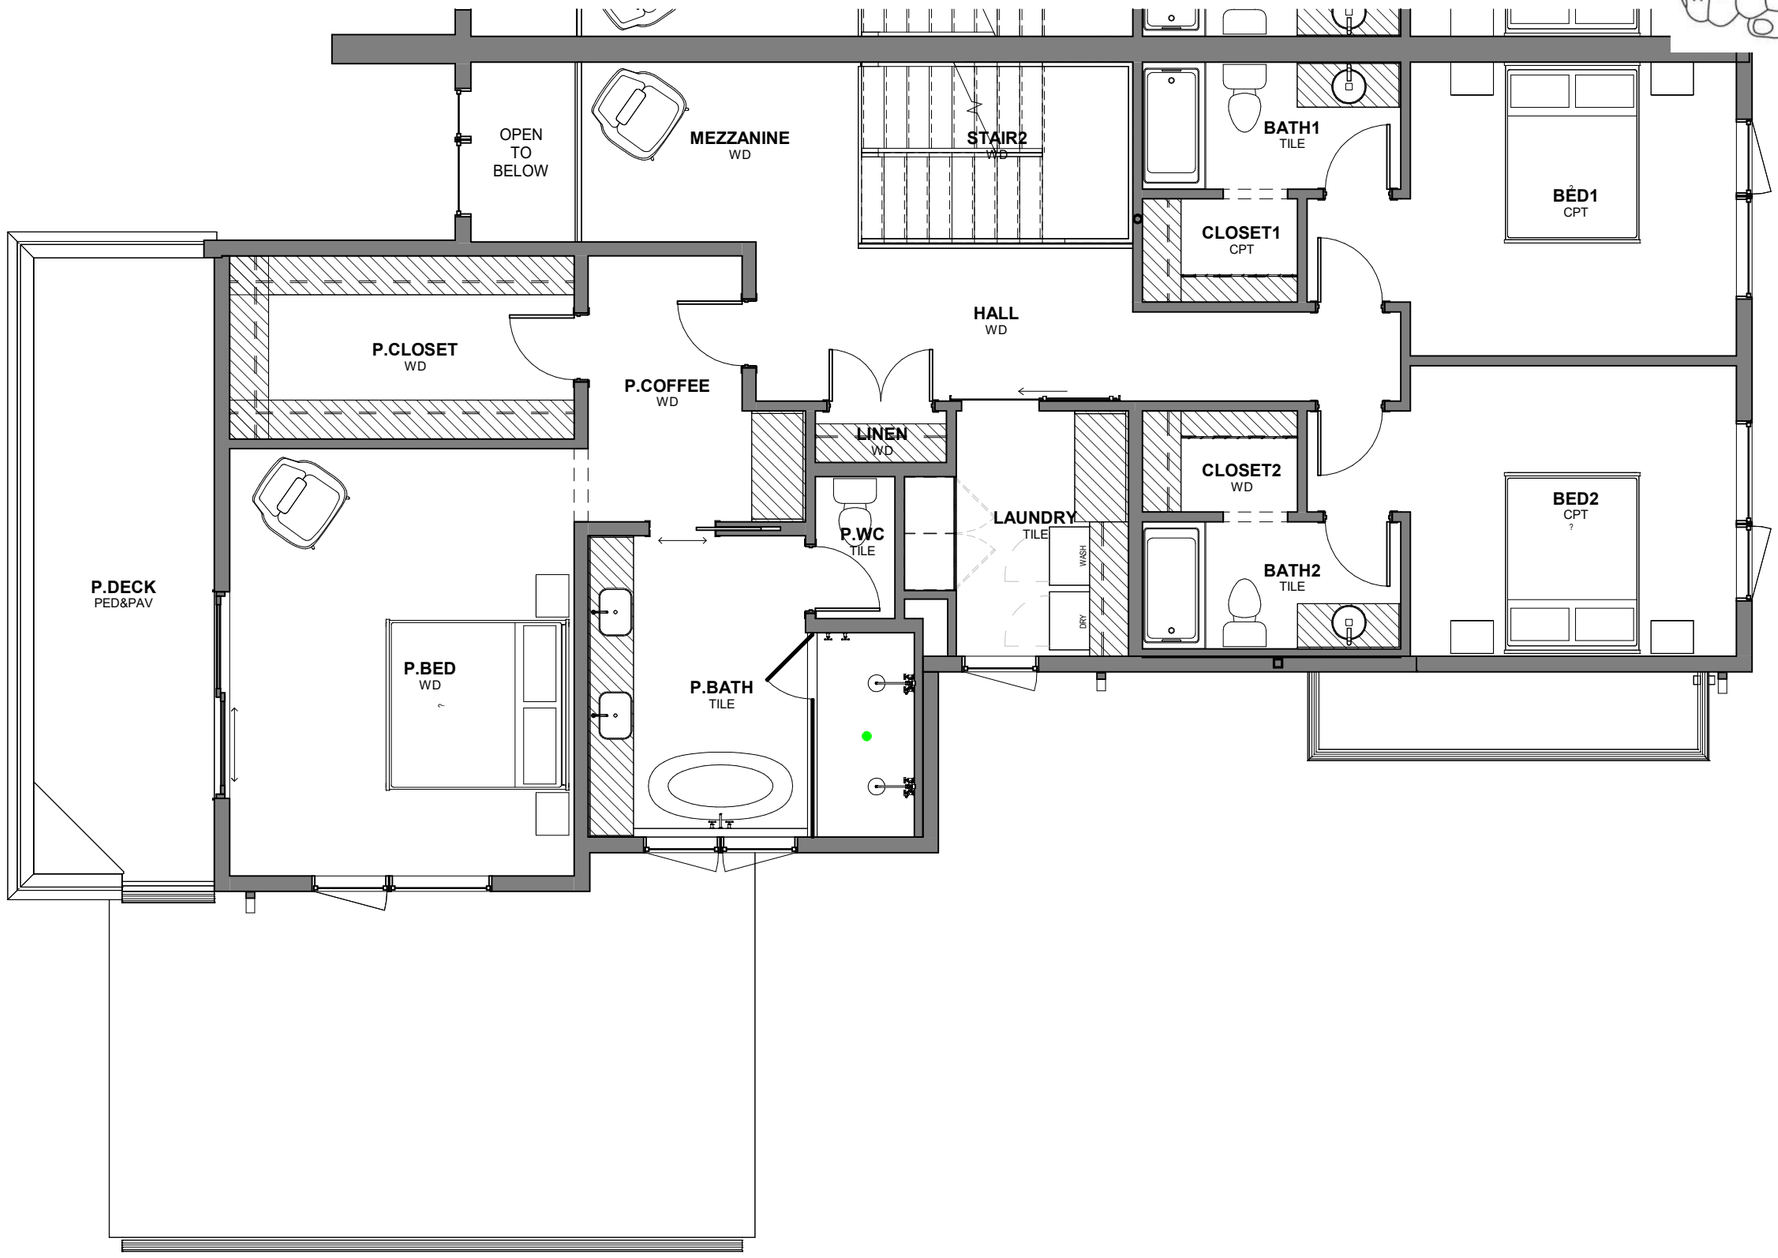
OPEN
TO
BELOW
MEZZANINE
WD
STAIR2
WD
BATH1
TILE
BED1
CPT
CLOSET1
CPT
HALL
WD
P.CLOSET
WD
P.COFFEE
WD
LINEN
WD
CLOSET2
WD
BED2
CPT
P.WC
TILE
LAUNDRY
TILE
WASH
DRY
BATH2
TILE
P.DECK
PED&PAV
P.BED
WD
P.BATH
TILE

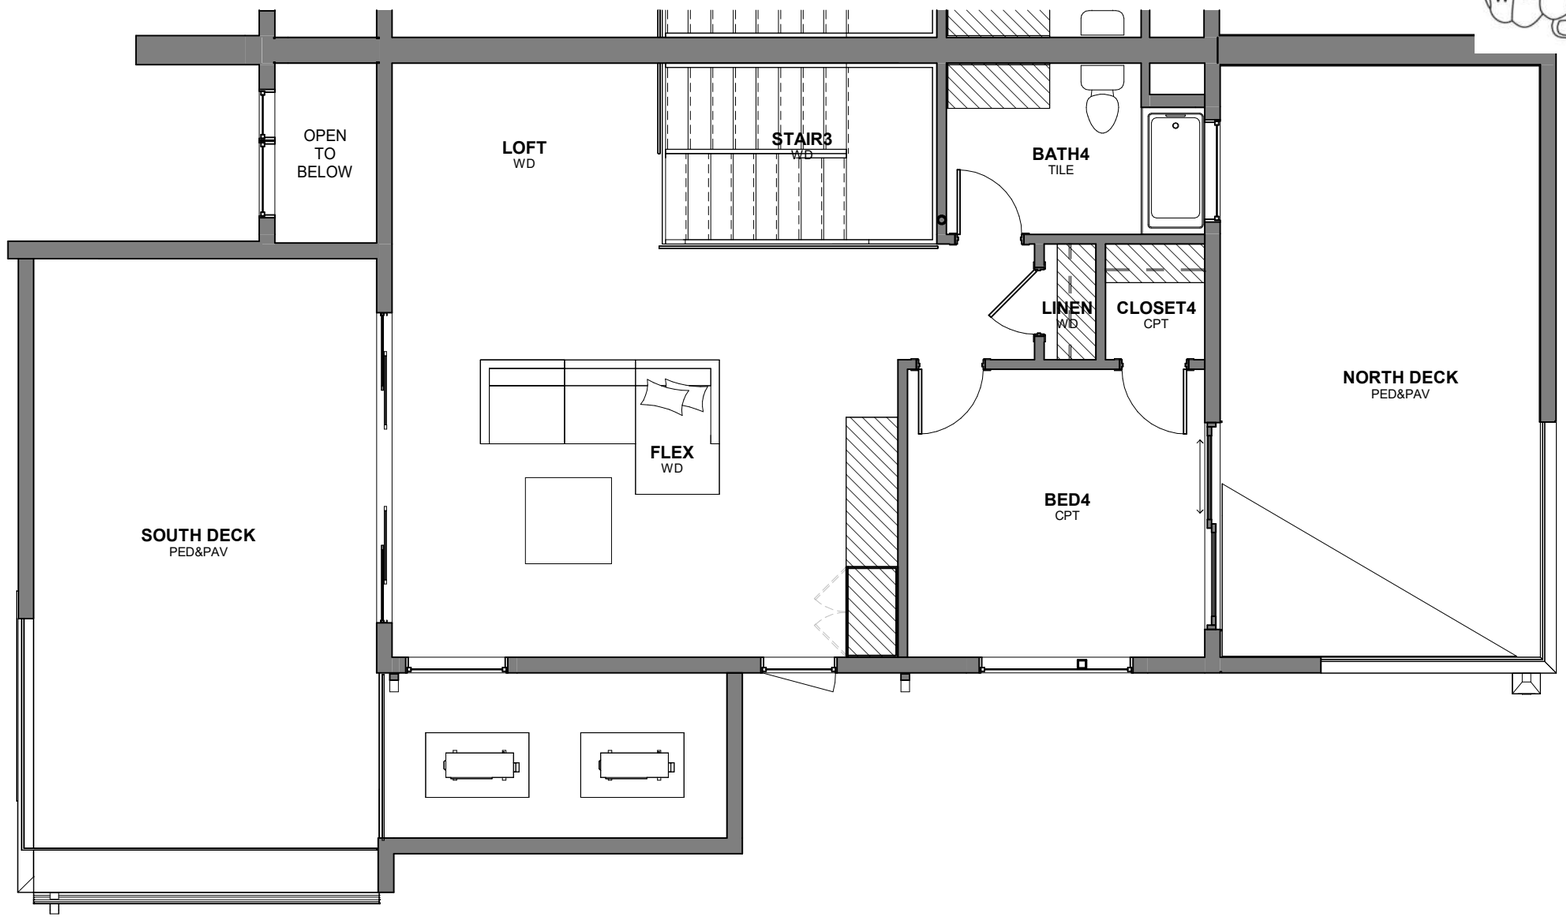
OPEN
TO
BELOW
LOFT
WD
STAIR3
WD
BATH4
TILE
LINEN
WD
CLOSET4
CPT
NORTH DECK
PED&PAV
FLEX
WD
BED4
CPT
SOUTH DECK
PED&PAV